HARMON & ASSOCIATES
Registration # 101475-00
105 W. Veterans Memorial Blvd.
Killeen, Texas 76541
(254) 634-8877

(37)

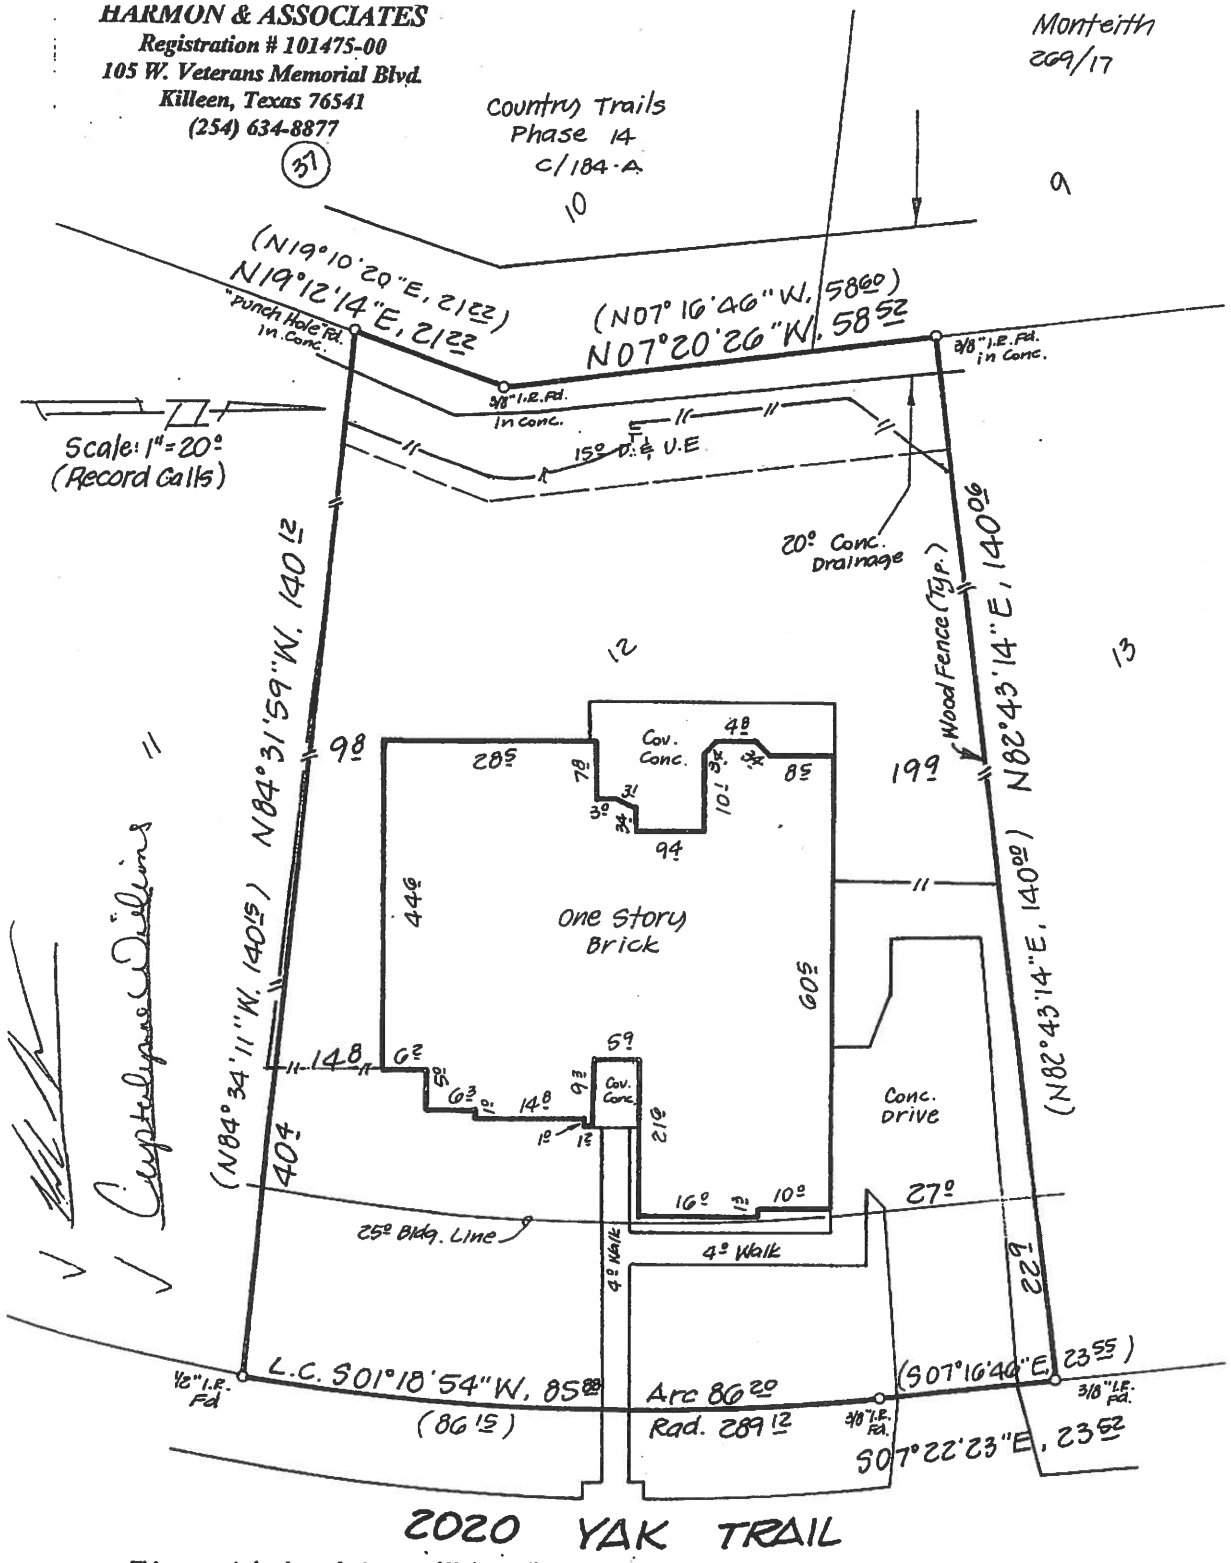

2020 YAK TRAIL

This survey is for the exclusive use of Kirk J. Williams & Crystalynne Williams, USAA Federal Savings Bank, Monteith Abstract & Title GF # 14-3398 and may not be used for any other transaction.

Lot Twelve (12), Block Thirty Seven (37), COUNTRY TRAILS ADDITION, 15TH PHASE, Harker Heights, Bell County, Texas. Recorded in Cabinet C, Slide 237-D, Plat Records of Bell County, Texas. Bearings are based on the recorded plat.

STATE OF TEXAS * KNOW ALL MEN BY THESE PRESENTS, that I, BRUCE M. HARMON, Registered Professional Land Surveyor, do hereby certify that I did cause
COUNTY OF BELL * to be surveyed on the ground the tract shown hereon. This document is not valid without an original signature.

STATE OF TEXAS
REGISTERED
BRUCE M. HARMON
4482
PROFESSIONAL
LAND SURVEYOR

IN WITNESS THEREOF, my hand and seal this the 10th day of October, 2014.

Bruce M. Harmon
Registered Professional Land Surveyor, No. 4482
© Copyright